SHEIKH ZAYED ROAD

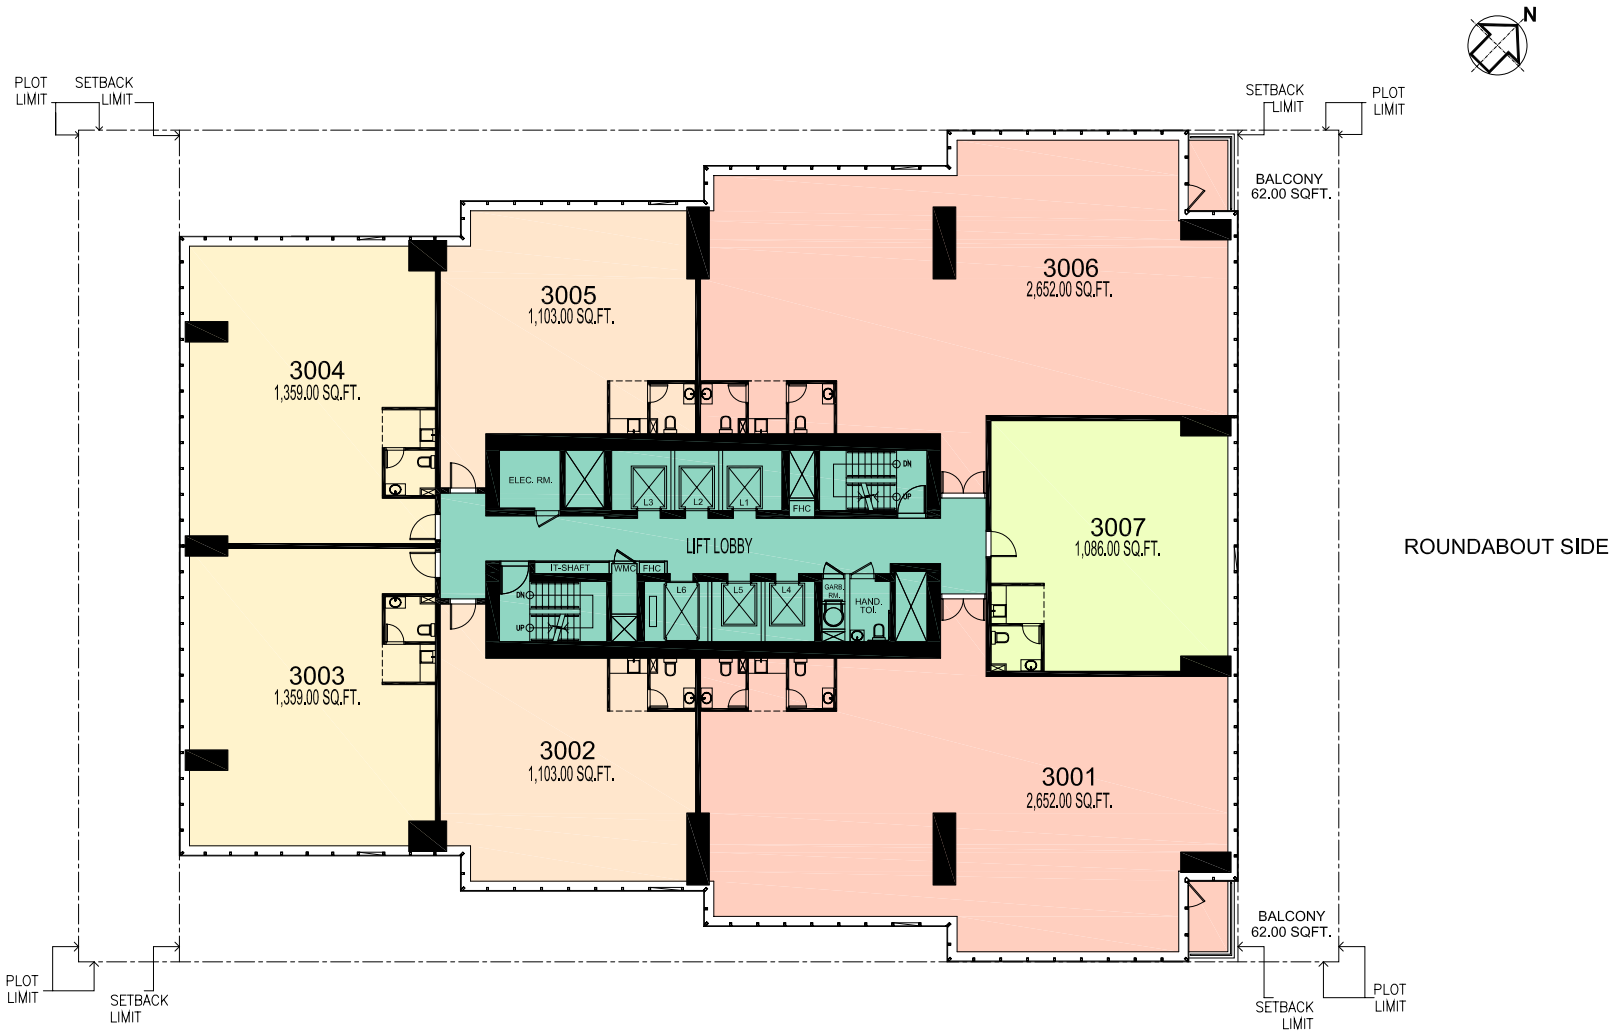

ROUNDABOUT SIDE

4B+G+39+M COMM.+OFFICE BUILDING
on PLOT NO-V1 (JBC 2)
JUMEIRAH LAKE TOWERS, DUBAI

CLIENT
AL FAJER PROPERTIES (L.L.C.)

DRAWING NO. SP-V1-32

30TH FLOOR PLAN

21 MAY 2008